Location Map
Off-Leash Dog Park
at Veterans Park, Shreveport
June 2009 SPAR Plannng & Development

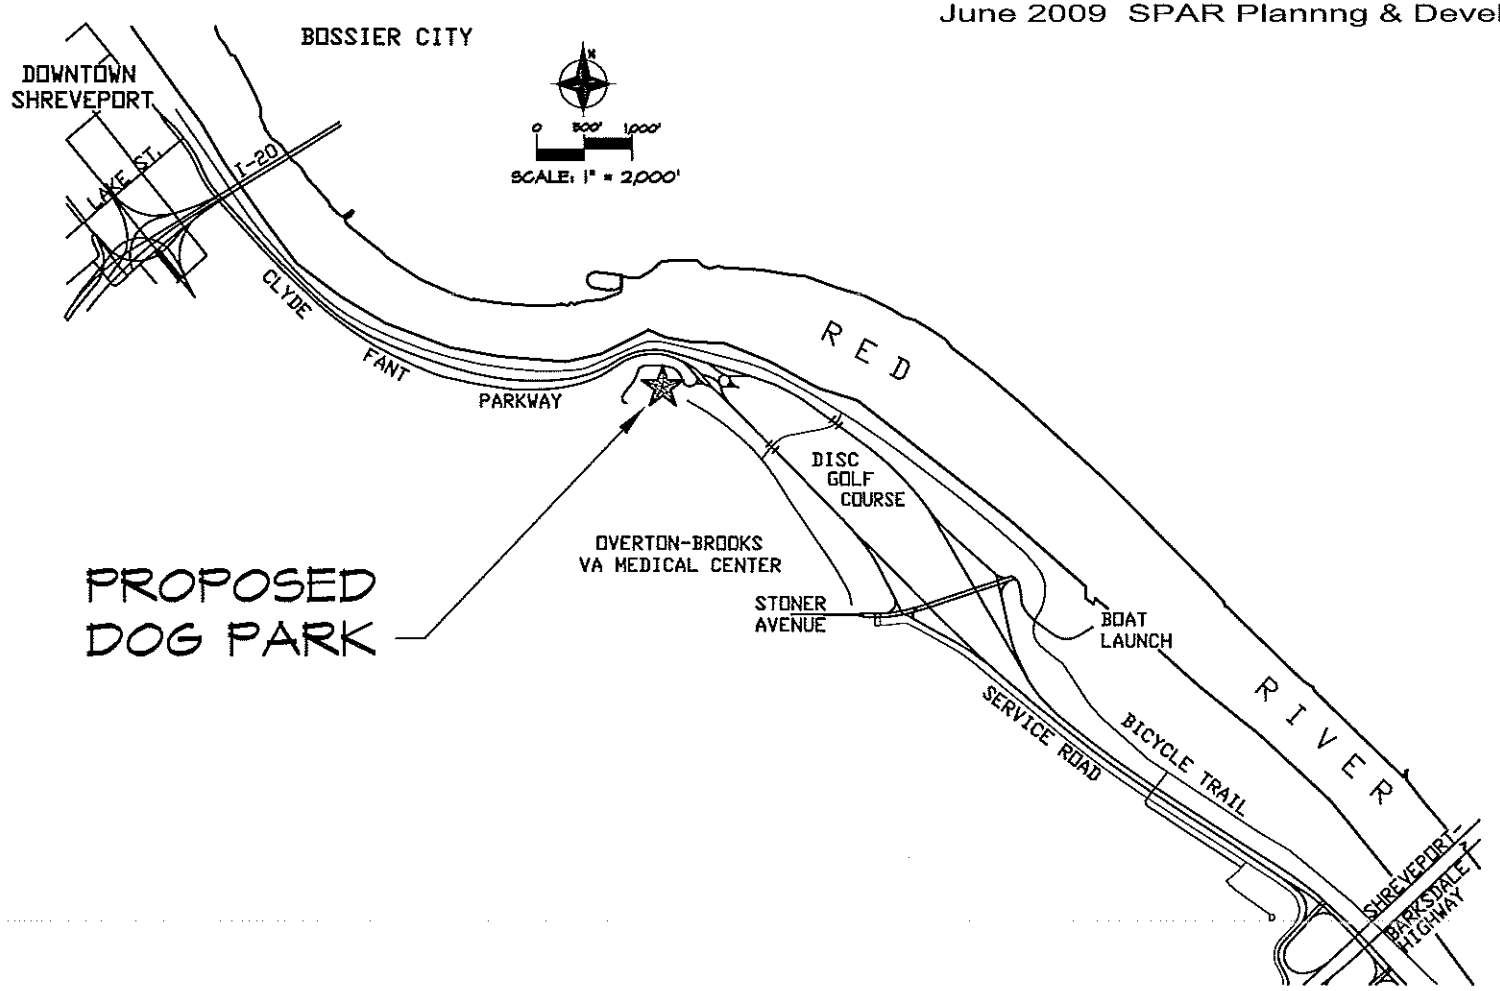

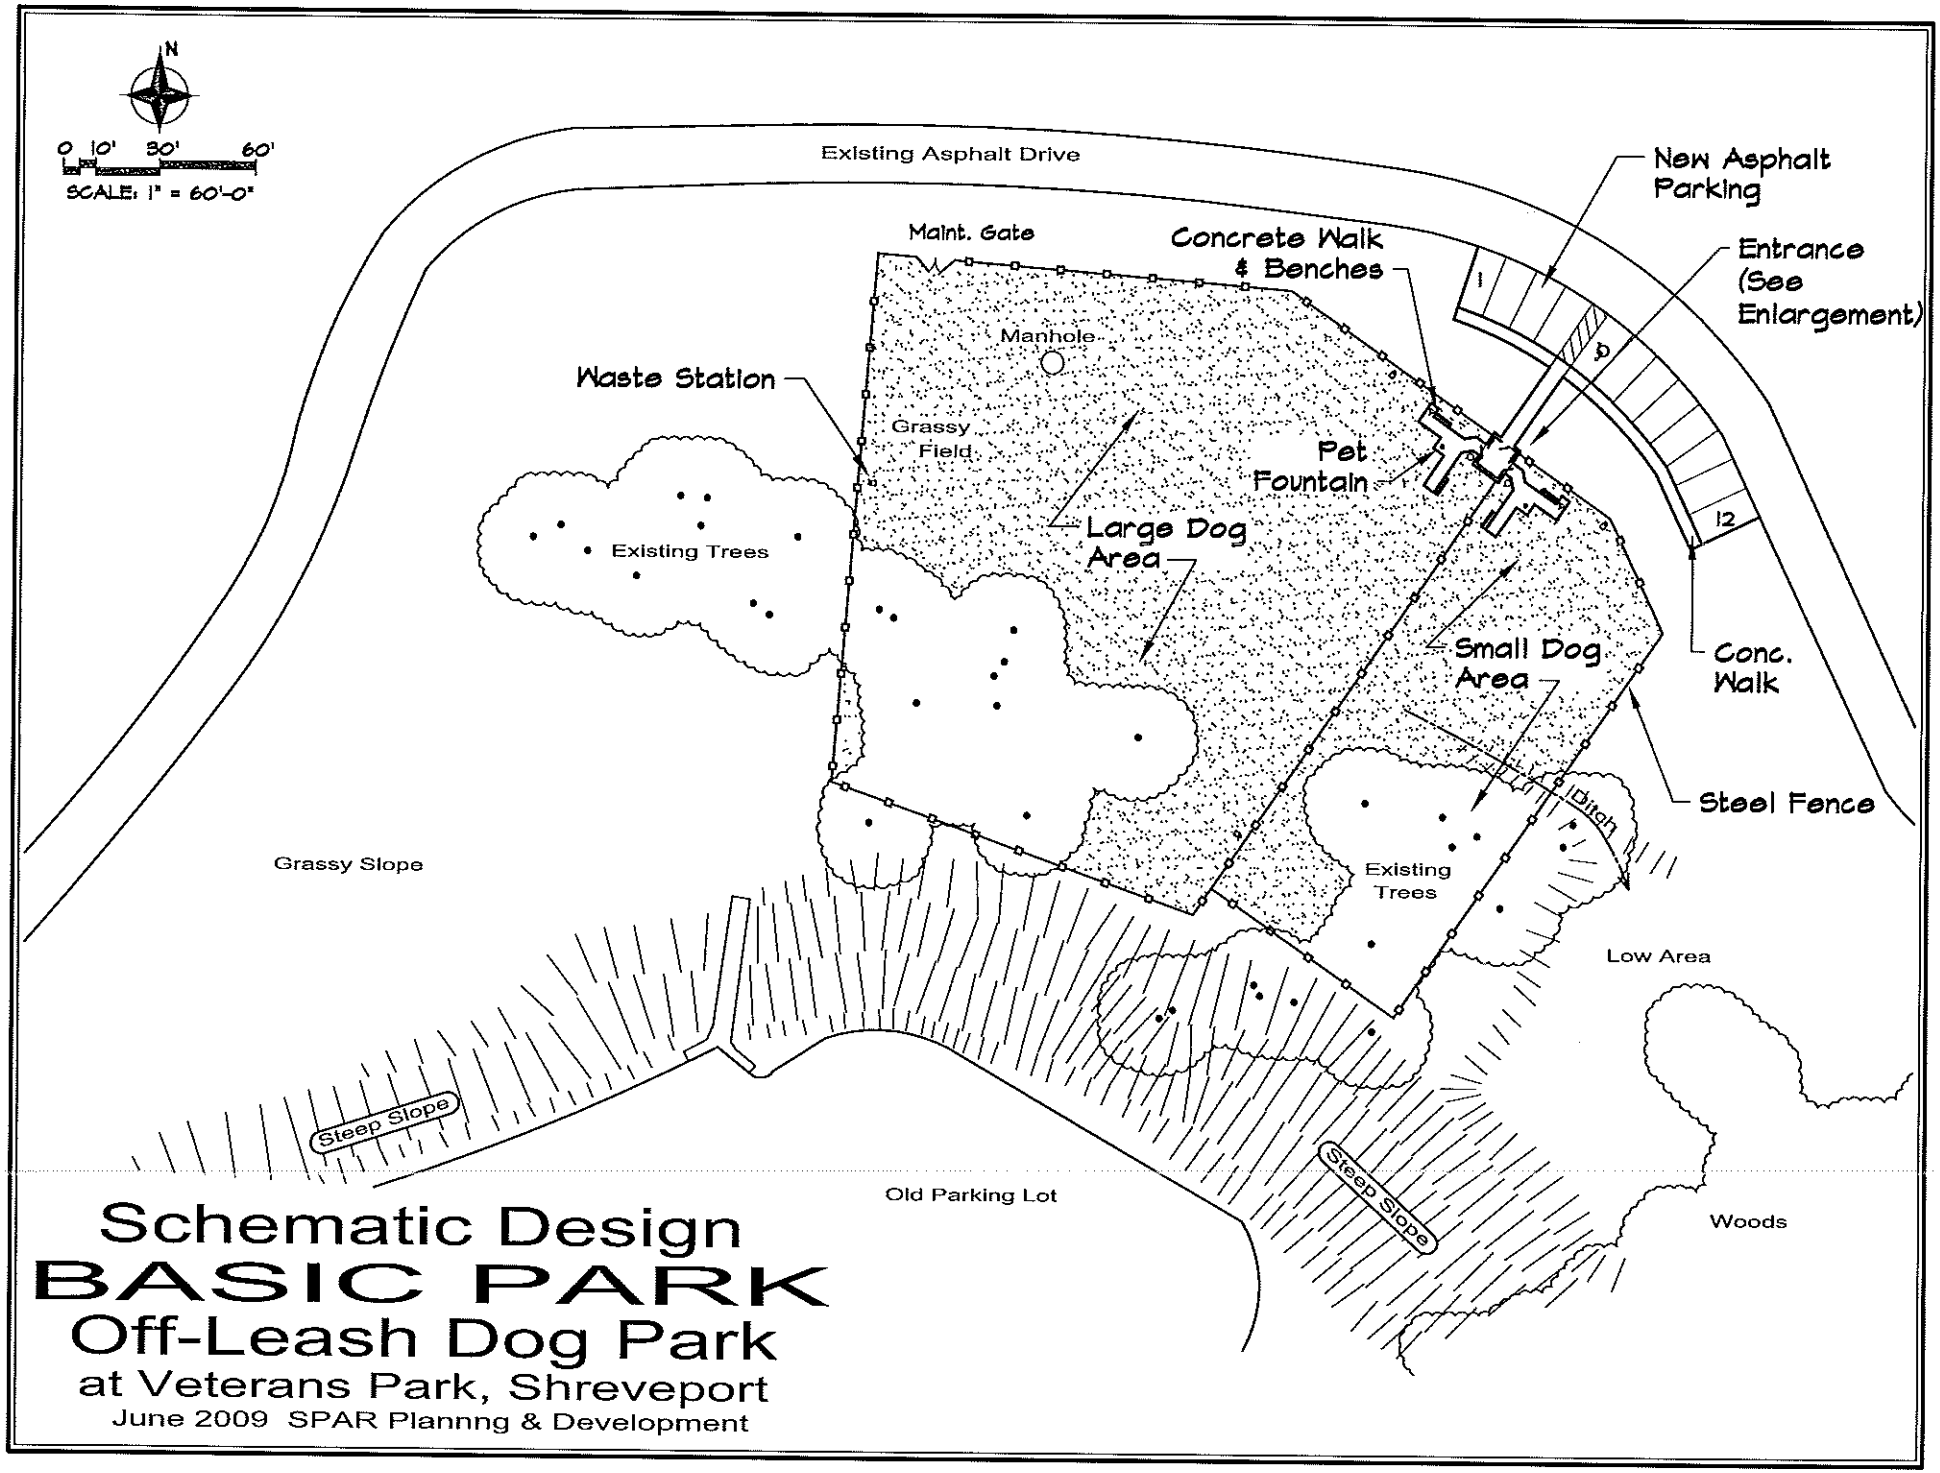

Schematic Design
BASIC PARK
Off-Leash Dog Park
at Veterans Park, Shreveport
June 2009 SPAR Plannng & Development

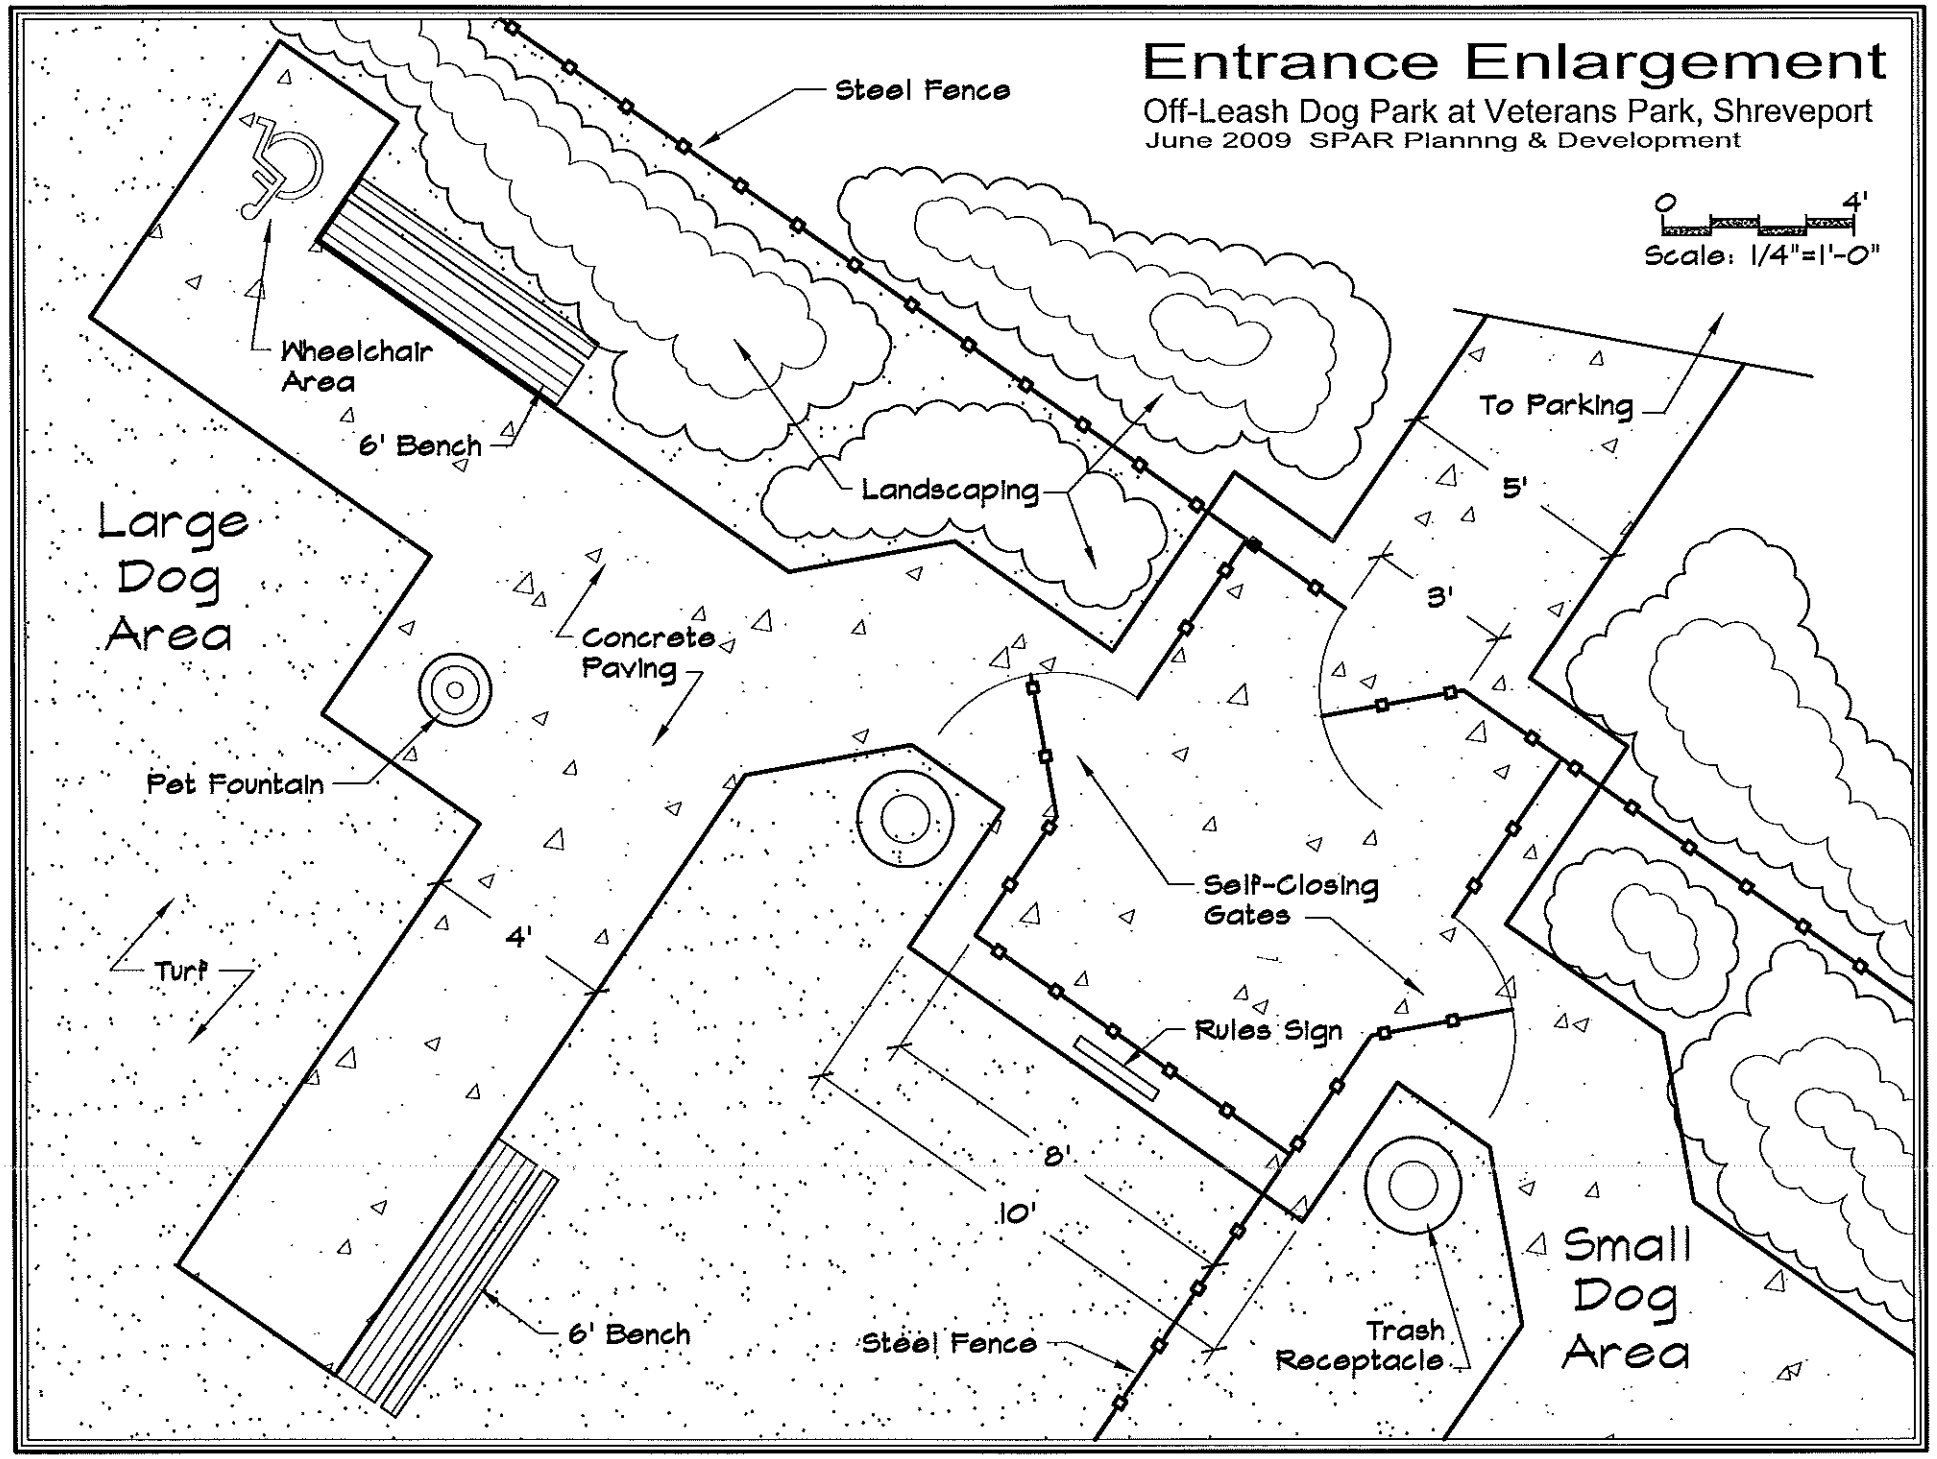
Entrance Enlargement
Off-Leash Dog Park at Veterans Park, Shreveport
June 2009 SPAR Plannng & Development
0
4'
Scale: 1/4"=1'-0"
Steel Fence
Wheelchair Area
6' Bench
Landscaping
To Parking
5'
3'
Large Dog Area
Concrete Paving
Pet Fountain
Turf
4'
Self-Closing Gates
Rules Sign
8'
10'
6' Bench
Steel Fence
Trash Receptacle
Small Dog Area

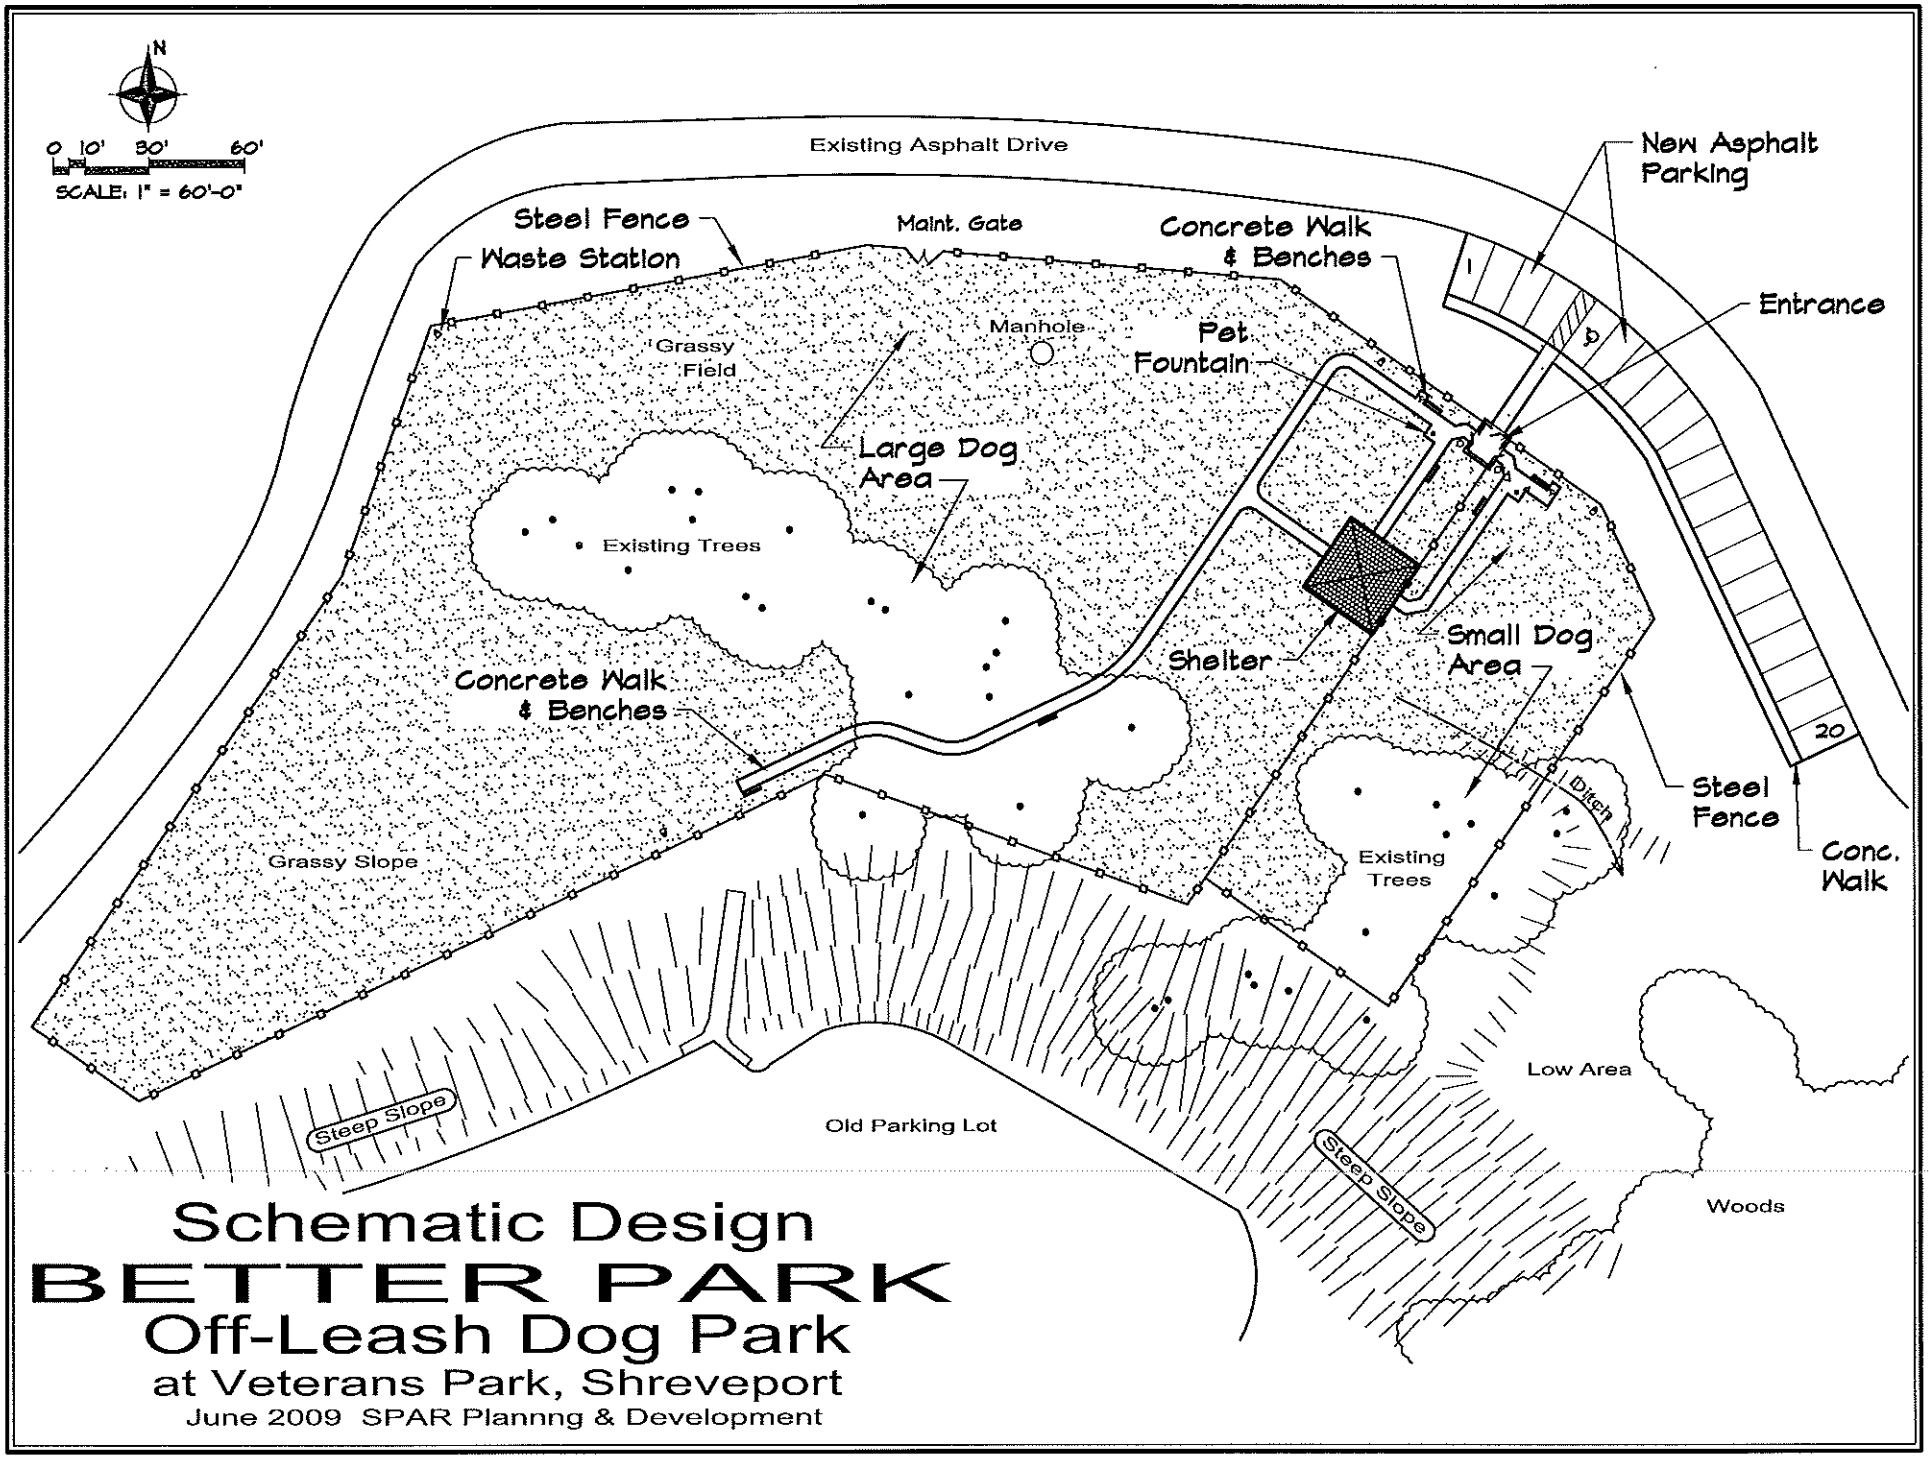
N
0 10' 30' 60'
SCALE: 1" = 60'-0"
Existing Asphalt Drive
New Asphalt Parking
Steel Fence
Waste Station
Maint. Gate
Concrete Walk & Benches
Entrance
Manhole
Grassy Field
Pet Fountain
Large Dog Area
Existing Trees
Shelter
Small Dog Area
Concrete Walk & Benches
Ditch
Steel Fence
Conc. Walk
Grassy Slope
Existing Trees
Low Area
Steep Slope
Old Parking Lot
Steep Slope
Woods
Schematic Design
BETTER PARK
Off-Leash Dog Park
at Veterans Park, Shreveport
June 2009 SPAR Plannng & Development

Shelter Enlargement

Off-Leash Dog Park at Veterans Park, Shreveport

June 2009 SPAR Plannng & Development

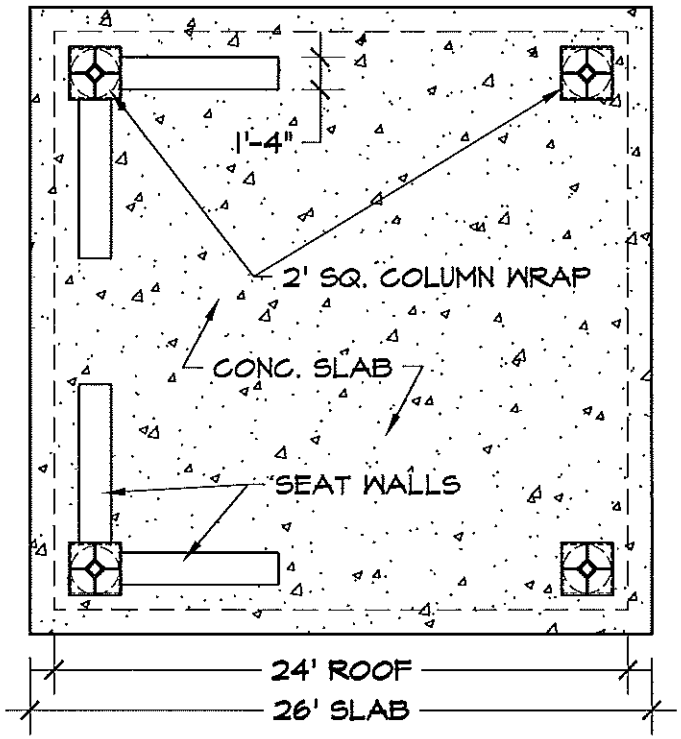

PLAN

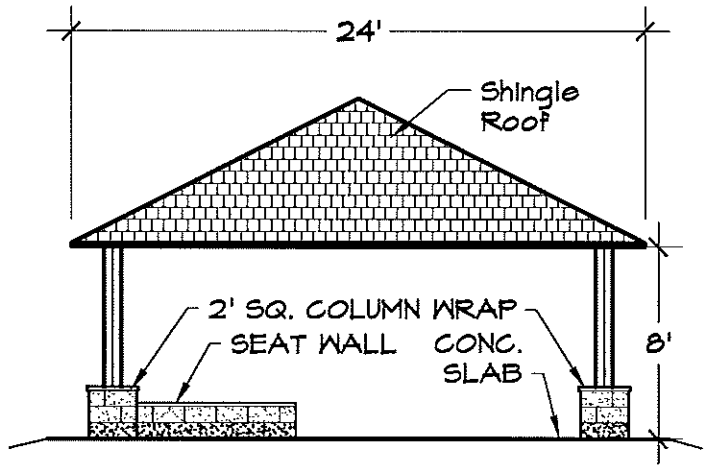

ELEVATION

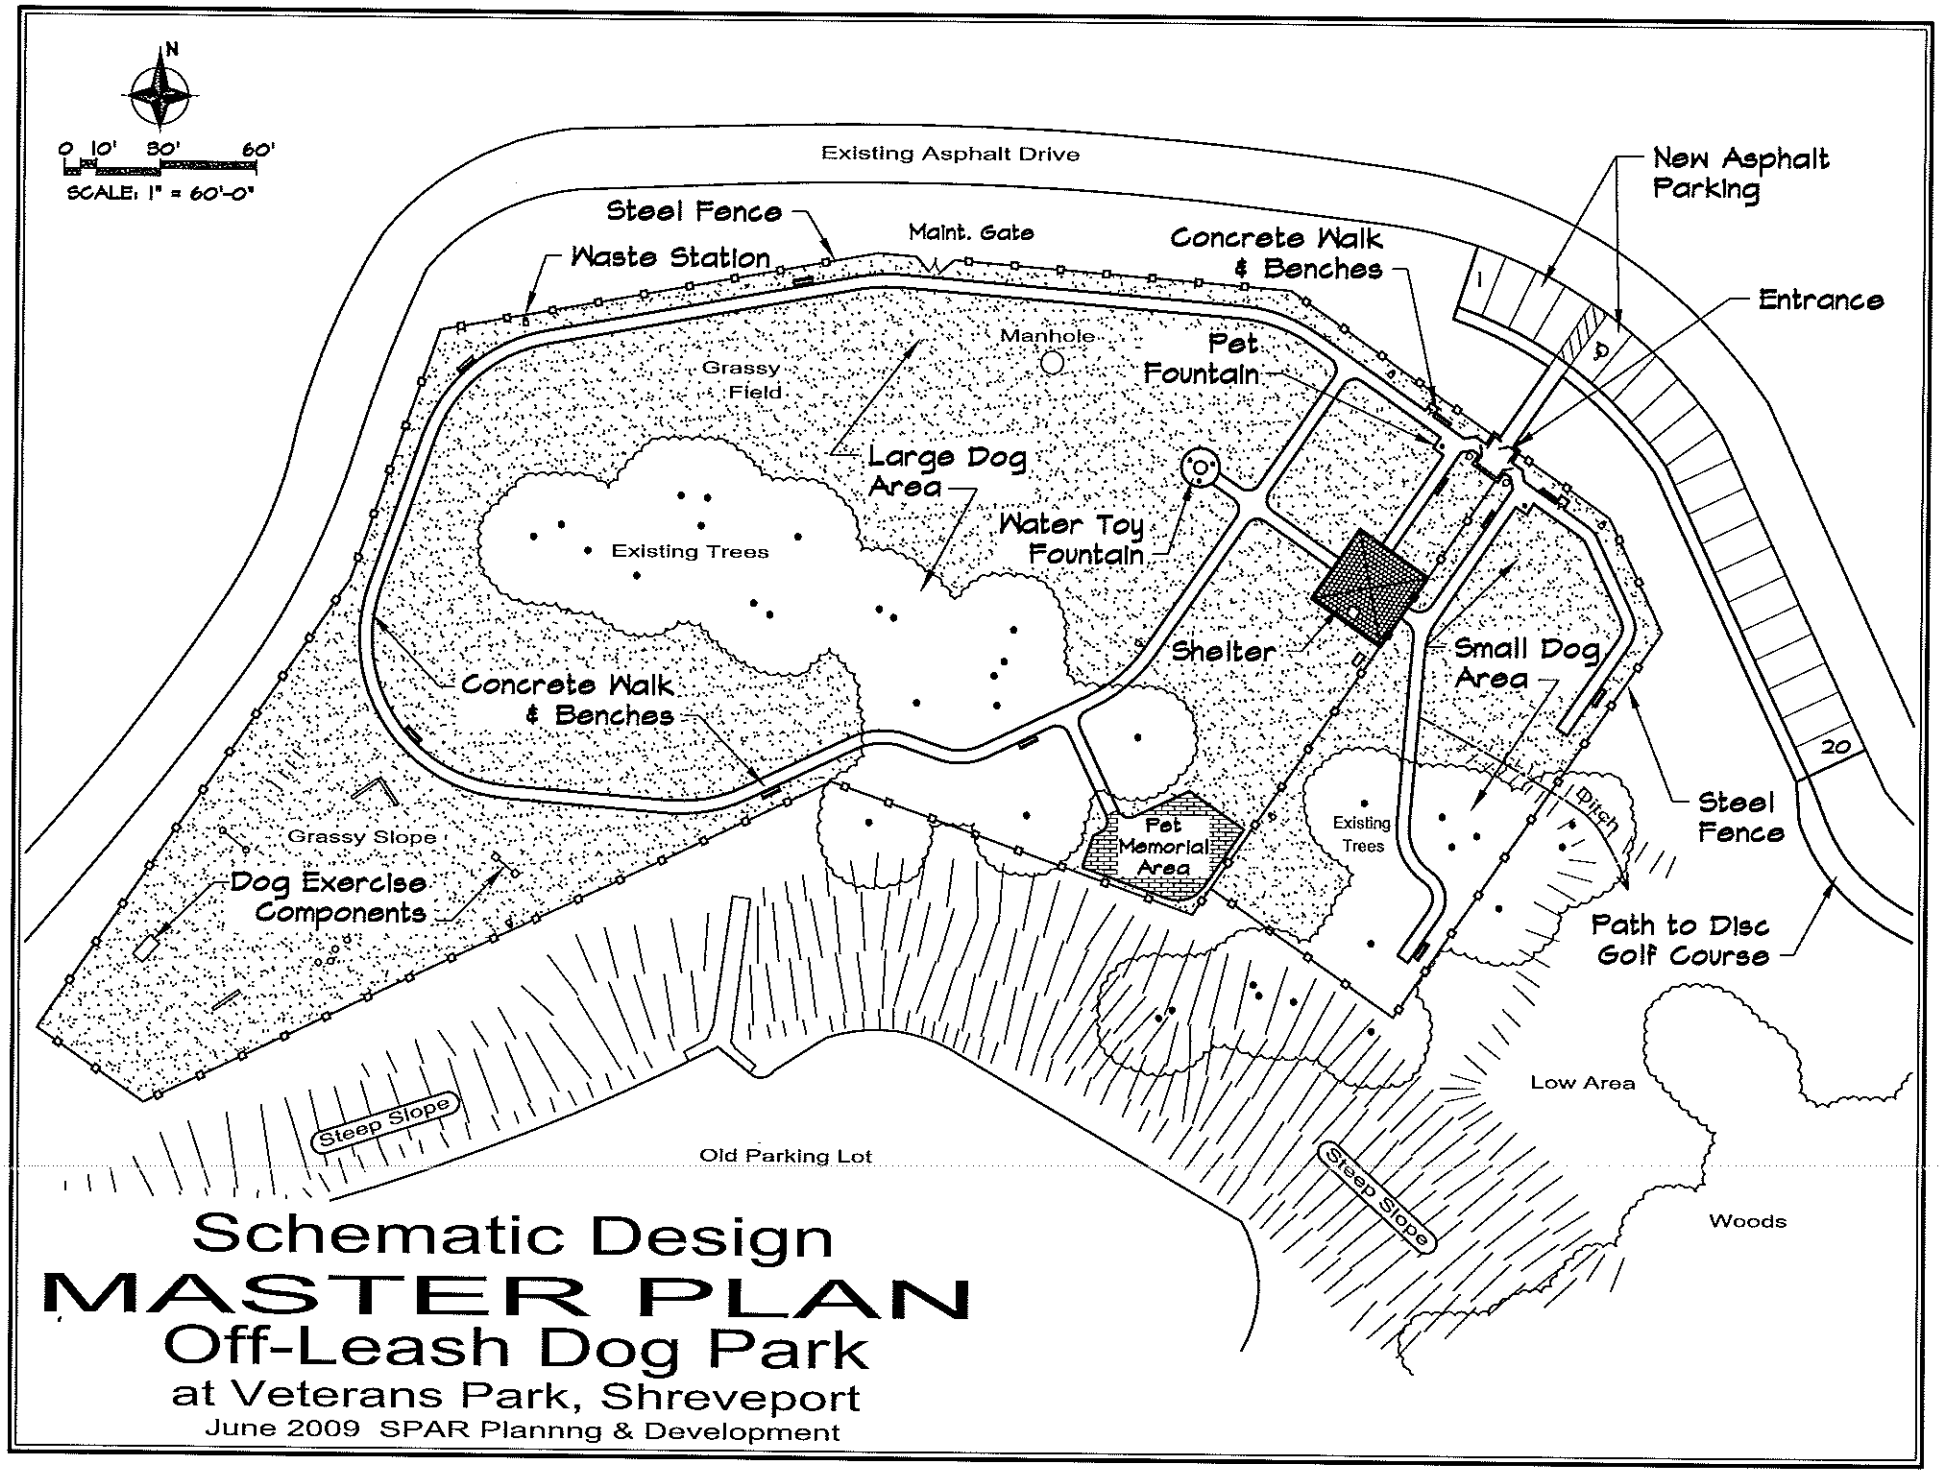
N
0 10' 30' 60'
SCALE: 1" = 60'-0"
Existing Asphalt Drive
New Asphalt Parking
Steel Fence
Maint. Gate
Concrete Walk & Benches
Entrance
Waste Station
Manhole
Pet Fountain
Grassy Field
Large Dog Area
Water Toy Fountain
Existing Trees
Shelter
Small Dog Area
Concrete Walk & Benches
Ditch
Steel Fence
Grassy Slope
Pet Memorial Area
Existing Trees
Dog Exercise Components
Path to Disc Golf Course
Low Area
Steep Slope
Old Parking Lot
Steep Slope
Woods
Schematic Design
MASTER PLAN
Off-Leash Dog Park
at Veterans Park, Shreveport
June 2009 SPAR Plannng & Development