PLAN 8 B

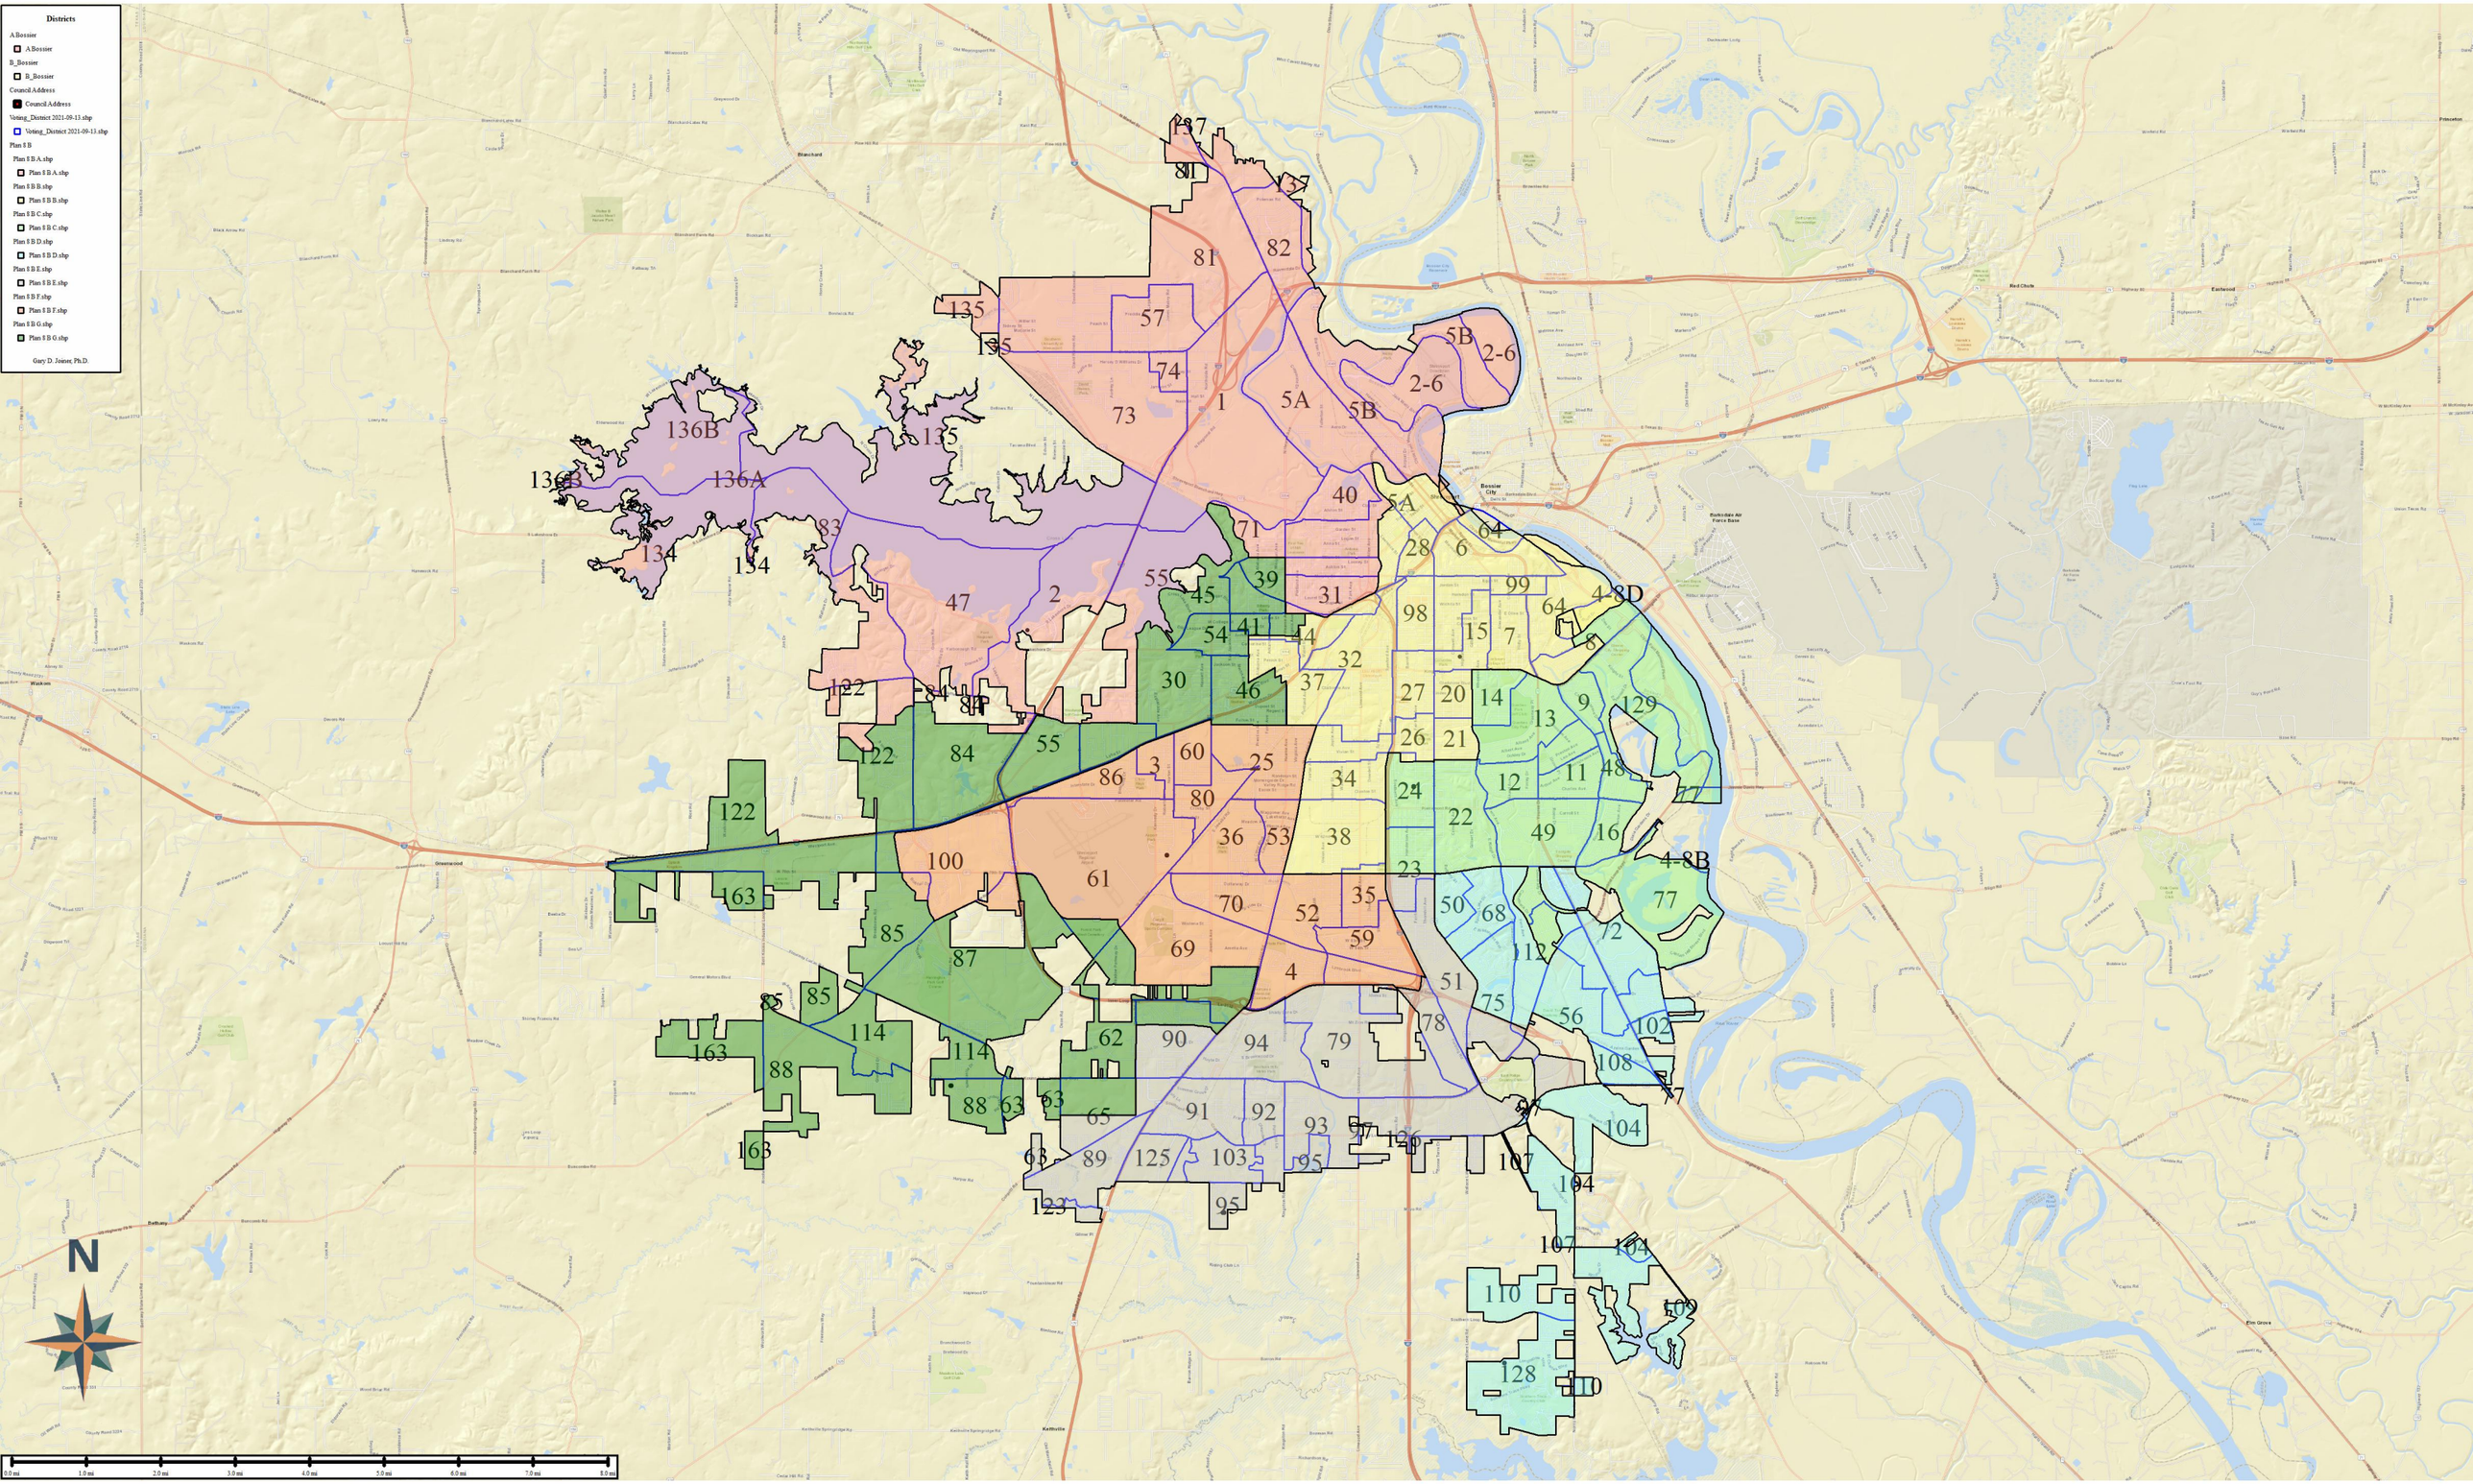

Gary D. Joiner